DWG: F:\2021\04001-04500\021-04210-B\40-Design\AutoCAD\Final Plans\Sheets\WTRS\W_GLP_B2104210.dwg USER: aboll
DATE: Mar 17, 2022 12:26pm XREFS: V_XTOPO_B2104210 V_XBNDY_B2104210 W_PTBLK_B2104210

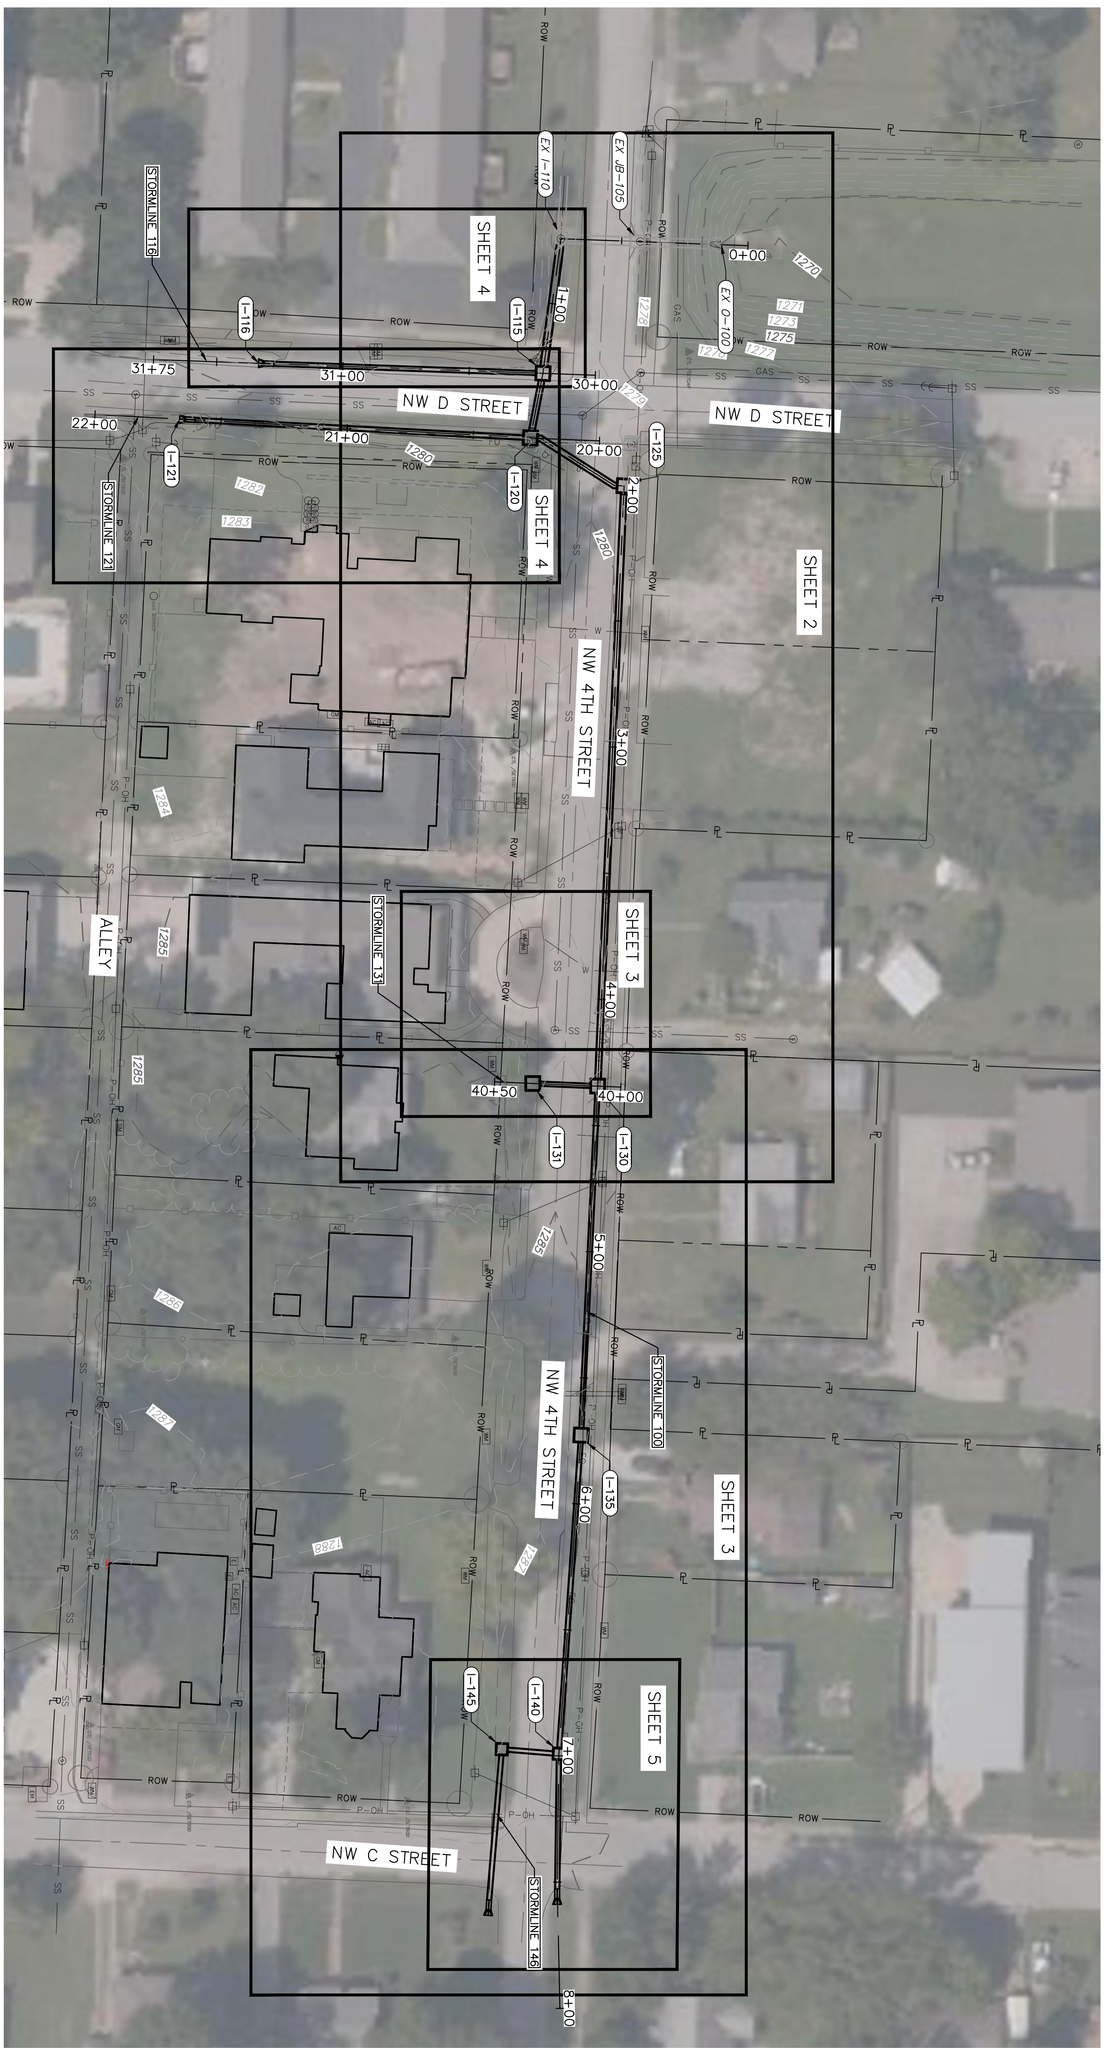

0' 15' 30' 60'
SCALE IN FEET

N

SHEET 1 of 5

drawn by: CMS
checked by: ARB
approved by: ARB
QC passed by: ARB
project no.: B21-04210
drawing no.:
date: 03.17.2022

GENERAL LAYOUT PLAN

NW 4TH STREET AND D STREET
PRELIMINARY DESIGN

BENTONVILLE, AR 2022

REV. NO.	DATE	REVISIONS DESCRIPTION	BY

REVISIONS

CONCEPTUAL PLANS NOT FOR CONSTRUCTION

olsson
7301 West 133rd Street, Suite 200
Overland Park, KS 66213-4750 TEL 913.381.1170 www.olsson.com

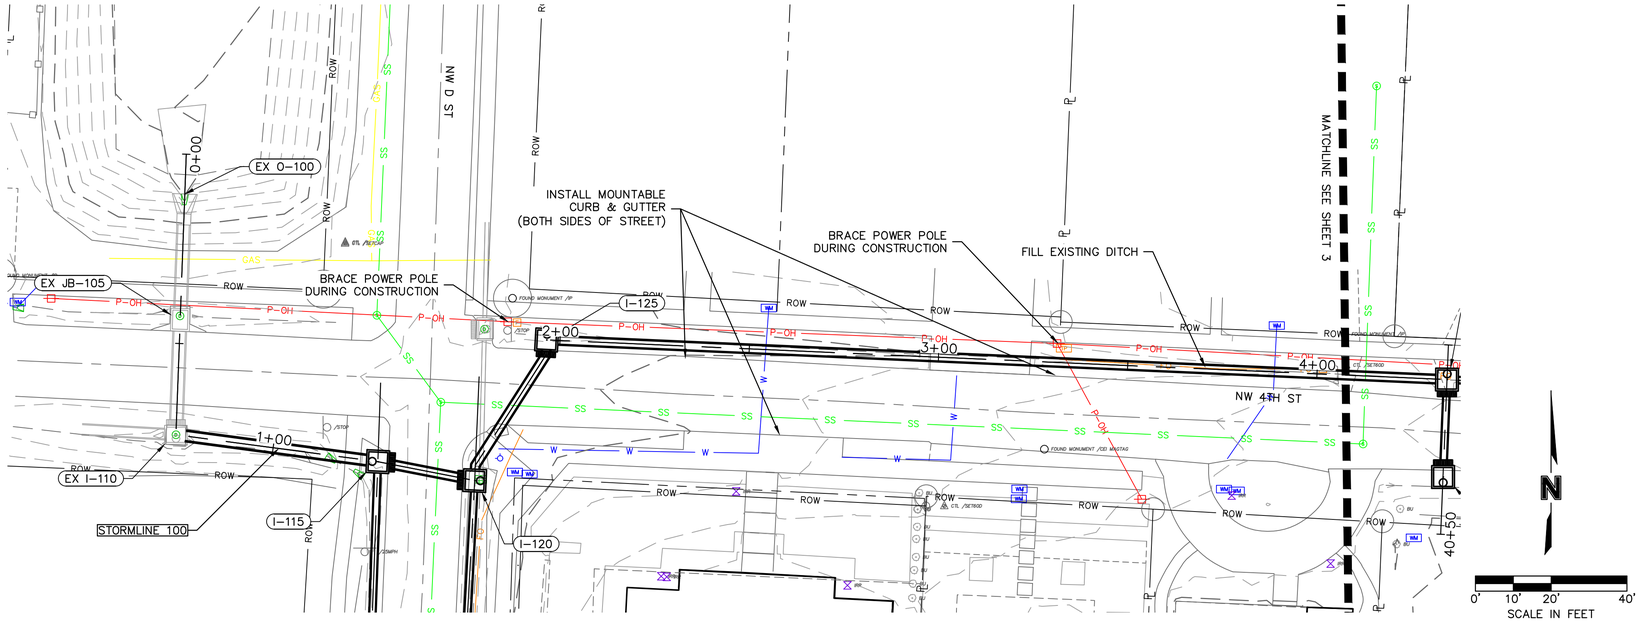

STORMLINE 100 (0+00 - 4+00)

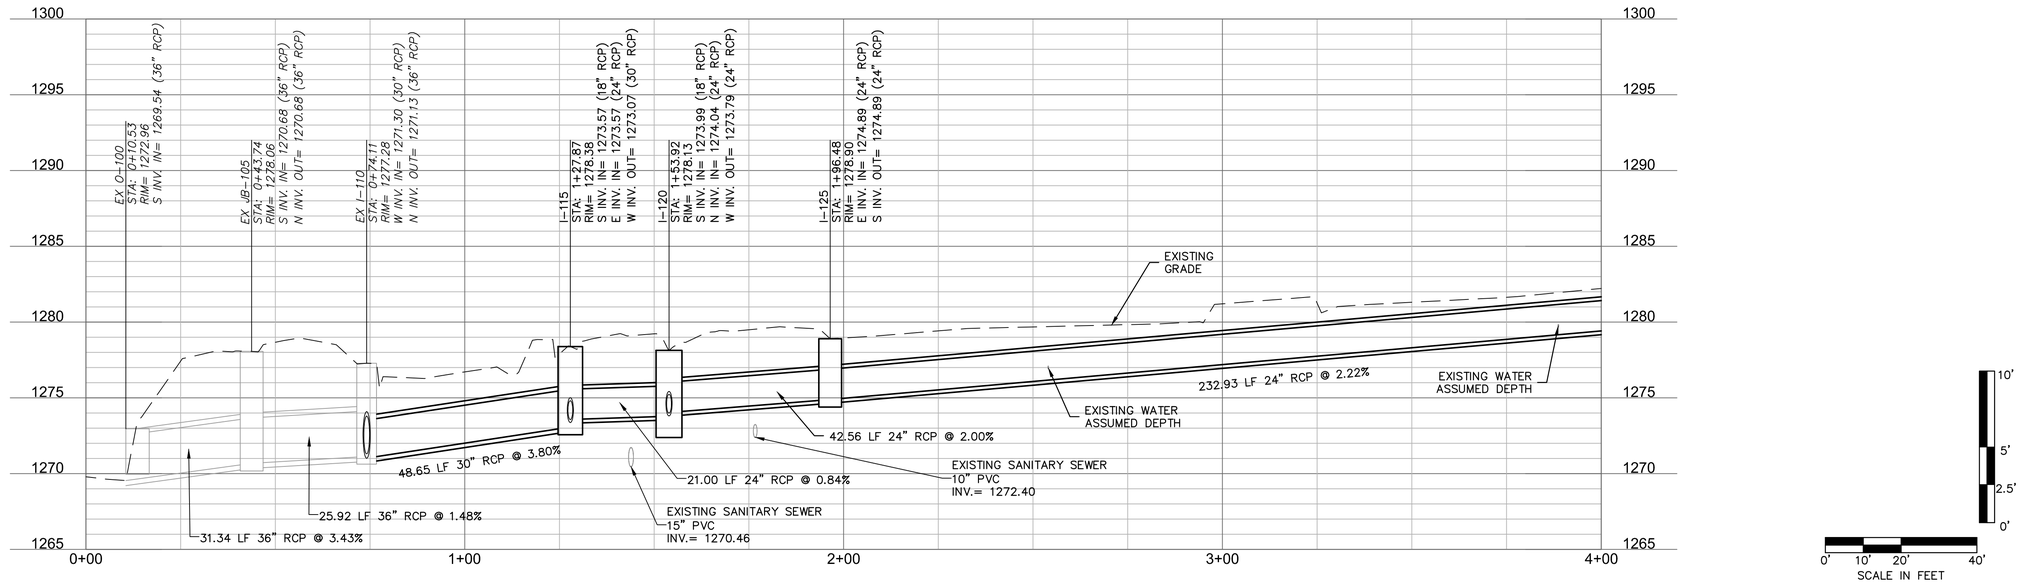

olsson
7301 West 133rd Street, Suite 200
Overland Park, KS 66213-4750
TEL 913.381.1170
www.olsson.com

CONCEPTUAL PLANS NOT FOR CONSTRUCTION

REVISIONS

REV. NO.	DATE	REVISIONS DESCRIPTION	BY

PLAN AND PROFILE
STORMLINE 100 STATIONS 0+00 - 4+00

NW 4TH STREET AND D STREET
PRELIMINARY DESIGN

BENTONVILLE, AR

2022

drawn by: CMS
checked by: ADB
approved by: ADB
QA/QC by: BPS
project no.: B21-04210
drawing no.:
date: 03.17.2022

SHEET
2 of 5

DWG: F:\2021\04001-04500\021-04210-B\40-Design\AutoCAD\Final Plans\Sheets\WTRS\W_STM01_B2104210.dwg USER: dboll
DATE: Mar 17, 2022 12:15pm XREFS: V_XBNDY_B2104210 V_XTOPO_B2104210 W_PTBLK_B2104210 W_PSTRM_B2104210

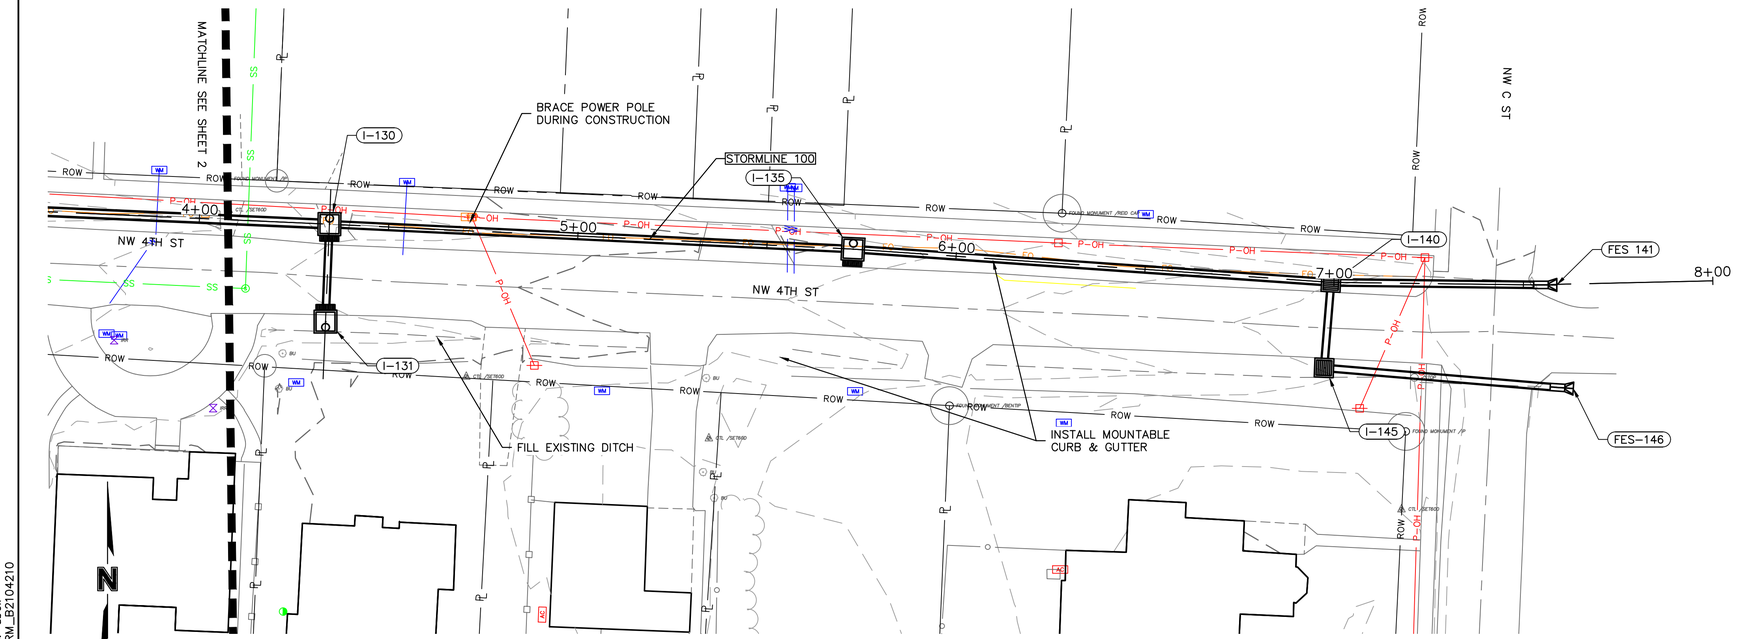

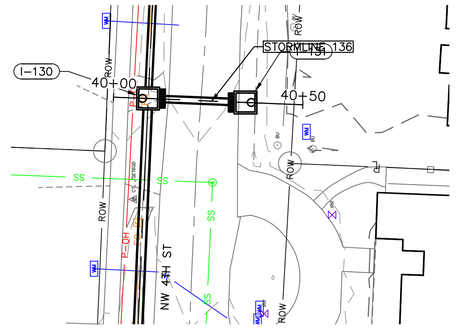

STORMLINE 100 (4+00 - 8+00)

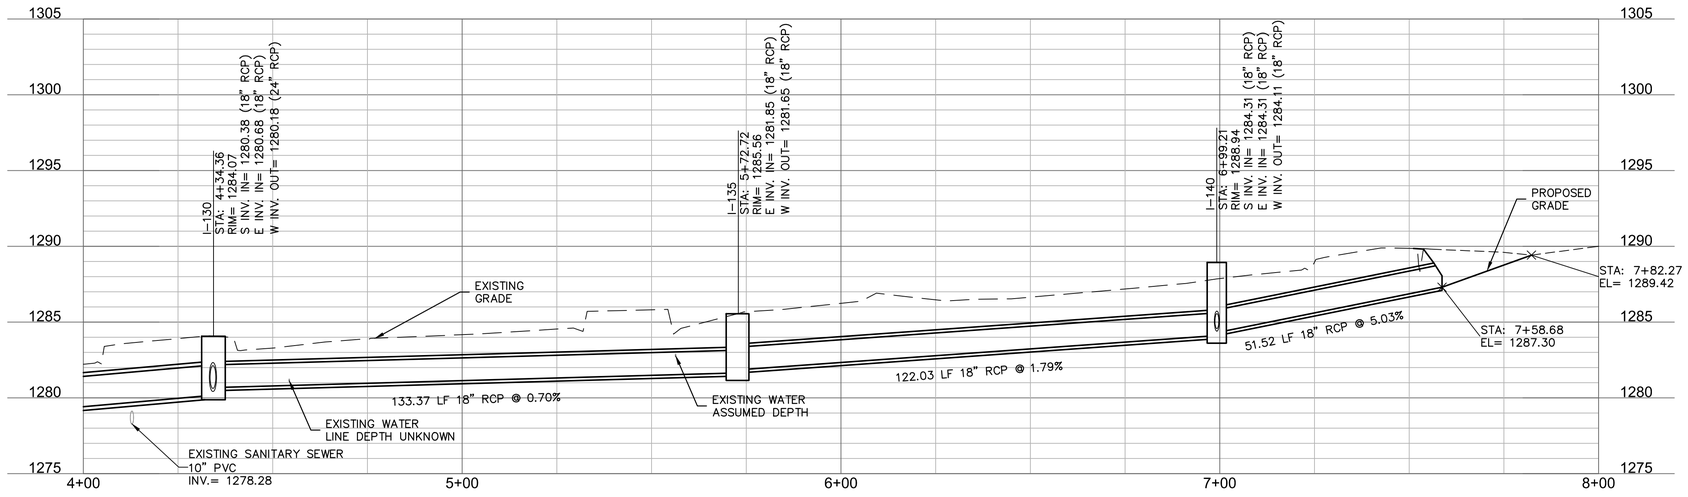

STORMLINE 131 (40+00 - 40+50)

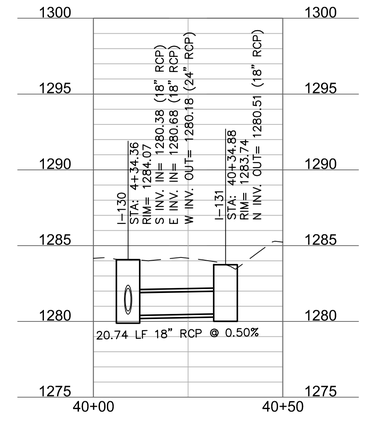

0' 5' 2.5' 0'

0' 10' 20' 40'
SCALE IN FEET

olsson
7301 West 133rd Street, Suite 200
Overland Park, KS 66213-4750
TEL 913.381.1170
www.olsson.com

CONCEPTUAL PLANS NOT FOR CONSTRUCTION

REV. NO.	DATE	REVISIONS DESCRIPTION	BY

REVISIONS

PLAN AND PROFILE
STORMLINE 100 STATIONS 4+00 - 8+00 AND STORMLINE 131

NW 4TH STREET AND D STREET
PRELIMINARY DESIGN

BENTONVILLE, AR

2022

drawn by:	CMS
checked by:	ADB
approved by:	ADB
QA/QC by:	BPS
project no.:	B21-04210
drawing no.:	
date:	03.17.2022

SHEET
3 of 5

DWG: F:\2021\04001-04500\021-04210-B\40-Design\AutoCAD\Final Plans\Sheets\WTRS\W_STM01_B2104210.dwg
DATE: Mar 17, 2022 2:16pm XREFS: V_XBNDY_B2104210 V_XTOPO_B2104210 W_PTBLK_B2104210
USER: dboll W_PSTRM_B2104210

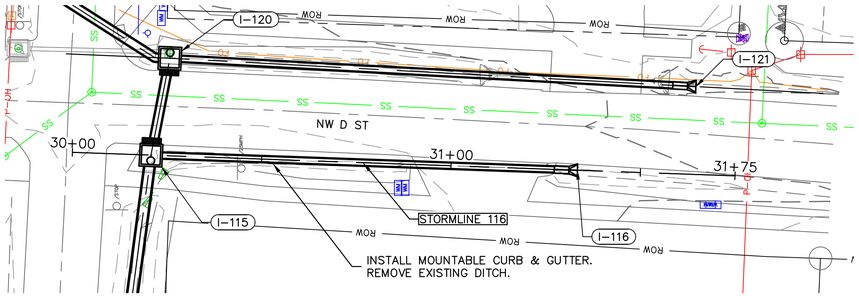

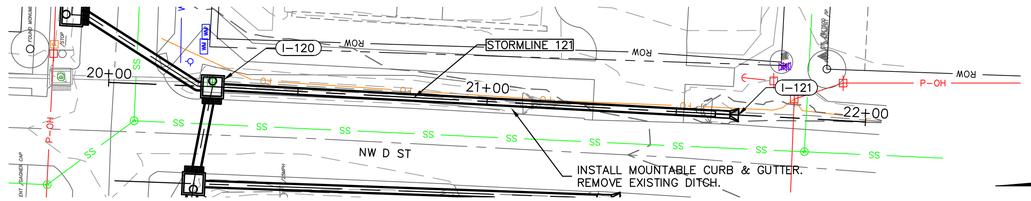

N

0' 10' 20' 40'
SCALE IN FEET

STORMLINE 116 (30+00 - 31+75)

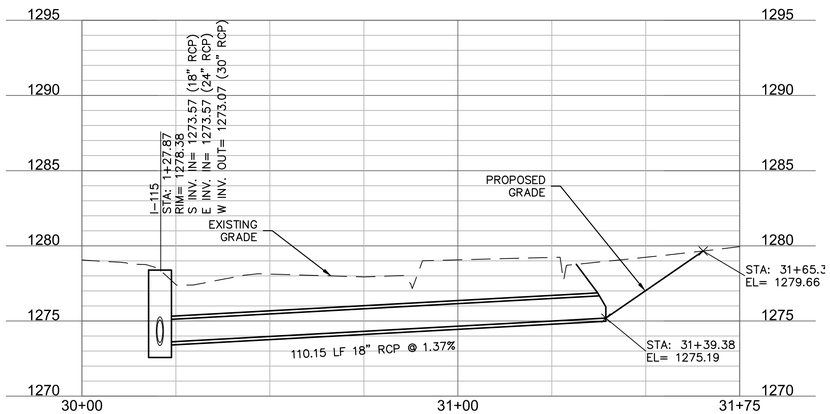

STORMLINE 121 (20+00 - 22+00)

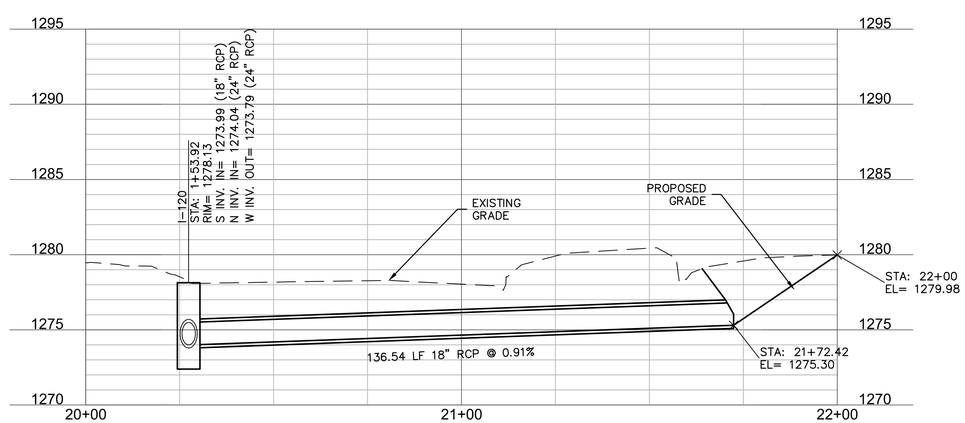

10'
5'
2.5'
0'

0' 10' 20' 40'
SCALE IN FEET

olsson
7301 West 133rd Street, Suite 200
Overland Park, KS 66213-4750
TEL 913.381.1170
www.olsson.com

CONCEPTUAL PLANS NOT FOR CONSTRUCTION

REV. NO.	DATE	REVISIONS DESCRIPTION	BY
		REVISIONS	

PLAN AND PROFILE
STORMLINE 116 & STORMLINE 121

NW 4TH STREET AND D STREET
PRELIMINARY DESIGN

BENTONVILLE, AR

2022

drawn by: CMS
checked by: ADB
approved by: ADB
QA/QC by: BPS
project no.: B21-04210
drawing no.:
date: 03.17.2022

SHEET
4 of 5

DWG: F:\2021\04001-04500\021-04210-B\40-Design\AutoCAD\Final Plans\Sheets\WTRS\W_STM01_B2104210.dwg USER: aboll
DATE: Mar 17, 2022 12:13pm XREFS: V_XBNDY_B2104210 V_XTOPO_B2104210 W_PTBLK_B2104210 W_PSTRM_B2104210

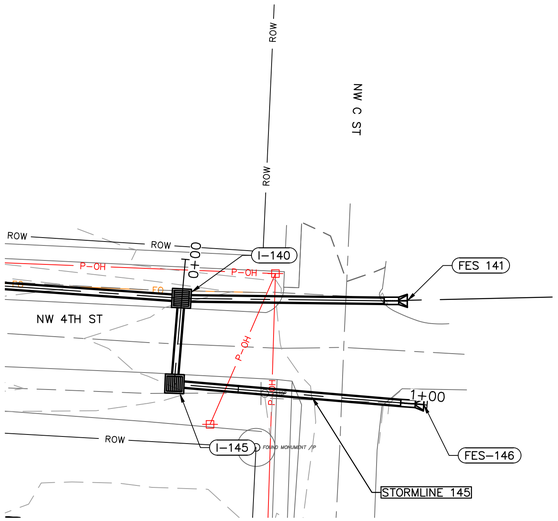

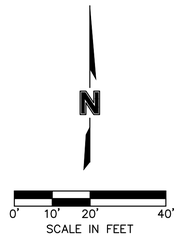

STORMLINE 145 (0+00 - 1+00)

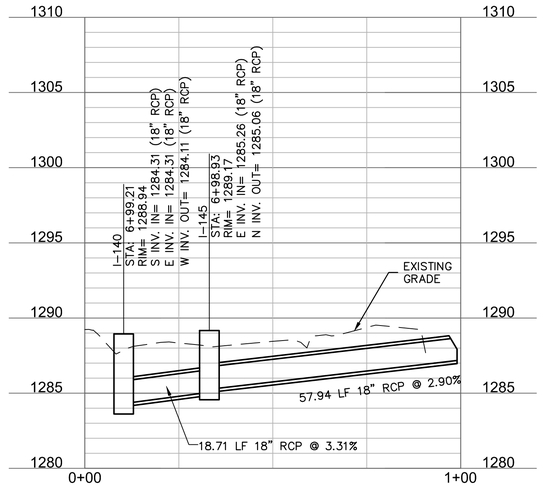

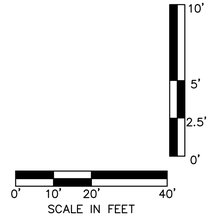

olsson
7301 West 133rd Street, Suite 200
Overland Park, KS 66213-4750
TEL 913.381.1170
www.olsson.com

CONCEPTUAL PLANS NOT FOR CONSTRUCTION

REV. NO.	DATE	REVISIONS DESCRIPTION	BY

REVISIONS

PLAN AND PROFILE
STORMLINE 145

NW 4TH STREET AND D STREET
PRELIMINARY DESIGN

BENTONVILLE, AR

2022

drawn by: CMS
checked by: ADB
approved by: ADB
QA/QC by: BPS
project no.: B21-04210
drawing no.:
date: 03.17.2022

SHEET
5 of 5

DWG: F:\2021\04001-04500\021-04210-B\40-Design\AutoCAD\Final Plans\Sheets\WTRS\W_STM01_B2104210.dwg USER: aboll
DATE: Mar 17, 2022 12:20pm XREFS: V_XBND1_B2104210 V_XTOPO_B2104210 W_PTBLK_B2104210 W_PSTRM_B2104210