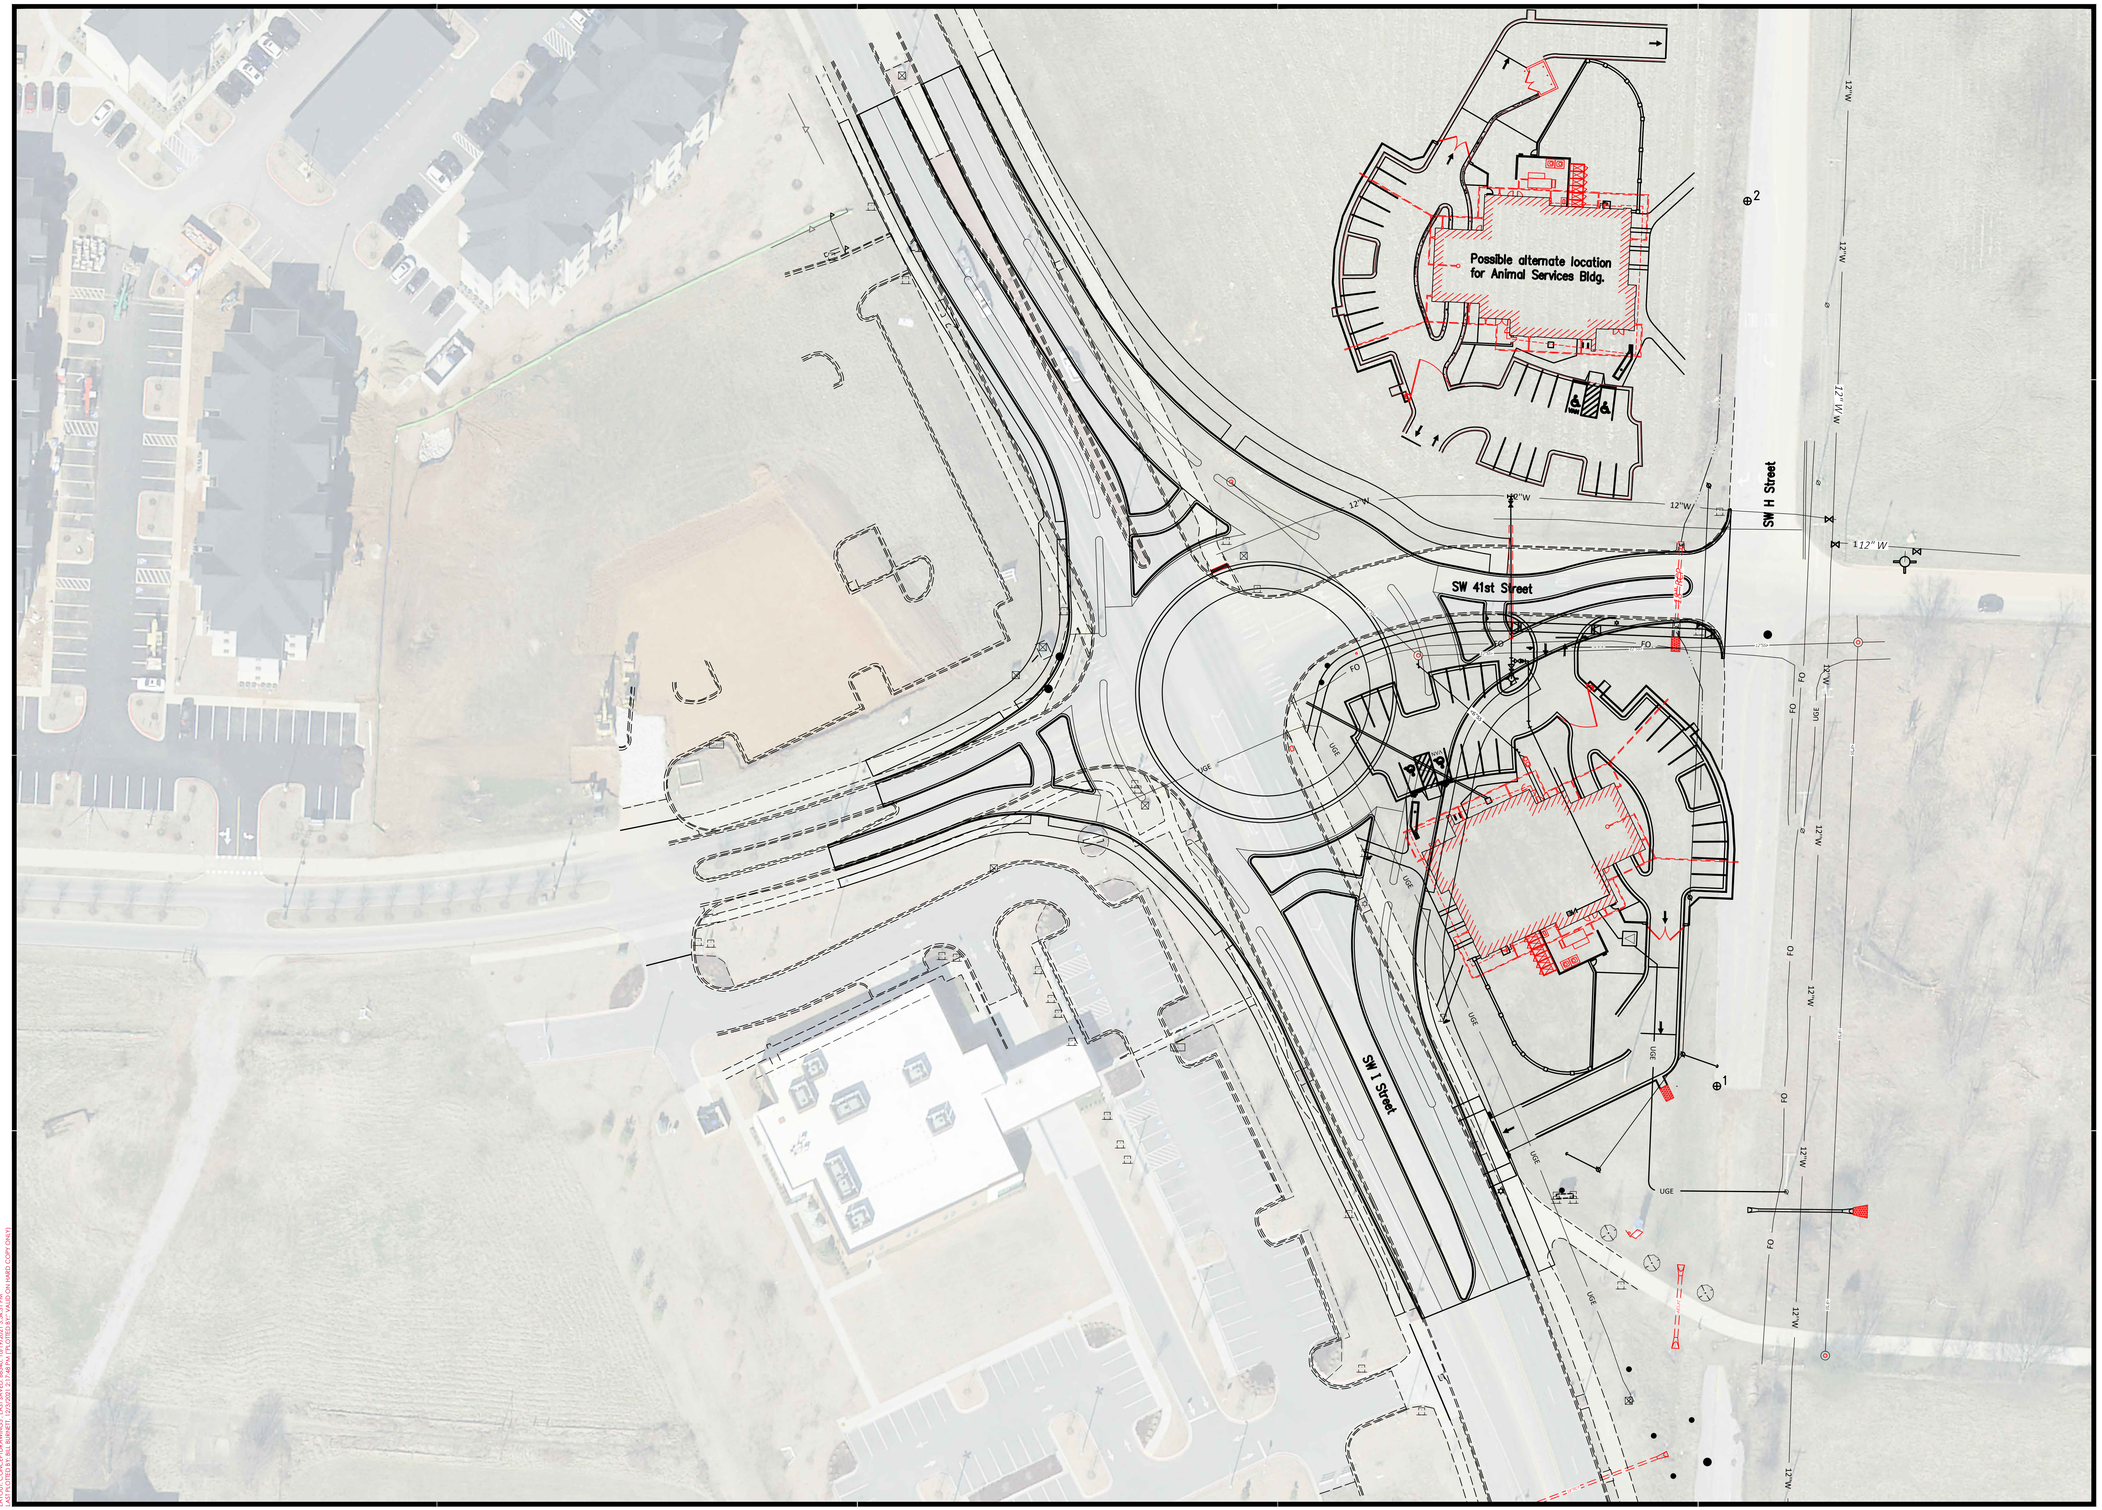

901 N. 47th St., Suite 400
Rogers, Arkansas 72756
Crafton Tull
architecture | engineering | surveying
479.636.4838 t 479.631.6224 f
www.craftontull.com

CERTIFICATE OF AUTHORIZATION:

CERTIFICATE OF AUTHORIZATION
CRAFTON, TULL & ASSOCIATES, INC.
No. 109
ARKANSAS ENGINEER

GRAPHIC SCALE IN FEET
40' 0 40'

CONCEPT 5

SW I ST.& SW 41ST ST. INTERSECTION

BENTONVILLE

BOND PROJECT MUNIS #21ST0013

CONCEPT PLAN

Key Plan

No.	Description	Date

This document, and the ideas and designs incorporated herein, as an instrument of professional service, is the property of Crafton, Tull & Associates, Inc., and is not to be used, in whole or in part, for any other project, without the written authorization of Crafton, Tull & Associates, Inc.

PROJECT NO: 21105900
ISSUE DATE: mm/dd/yy
CONTACT: B. BURNETT
CHECKED BY:

PRELIMINARY PLANS

THIS DOCUMENT IS PRELIMINARY IN NATURE AND IS NOT A FINAL, SIGNED AND SEALED DOCUMENT

NOT FOR CONSTRUCTION · REVIEW SET · NOT FOR CONSTRUCTION · REVIEW SET ·

© 2021 Crafton, Tull & Associates, Inc.

CONCEPTDRAWING5

C-205

DRAWING: G:\21105900_41ST&NDY&INFRASTRUCTURE\CIVIL\DWG\CONCEPTDRAWINGS.DWG
LAYOUT: CONCEPTDRAWING5 LAST SAVED: 5:46:41 PM 7/9/2021 BY: JOSH HARD COPY ONLY!
XREF: XREF: 21105900_BASE.DWG, 21105900_TOPO.DWG